
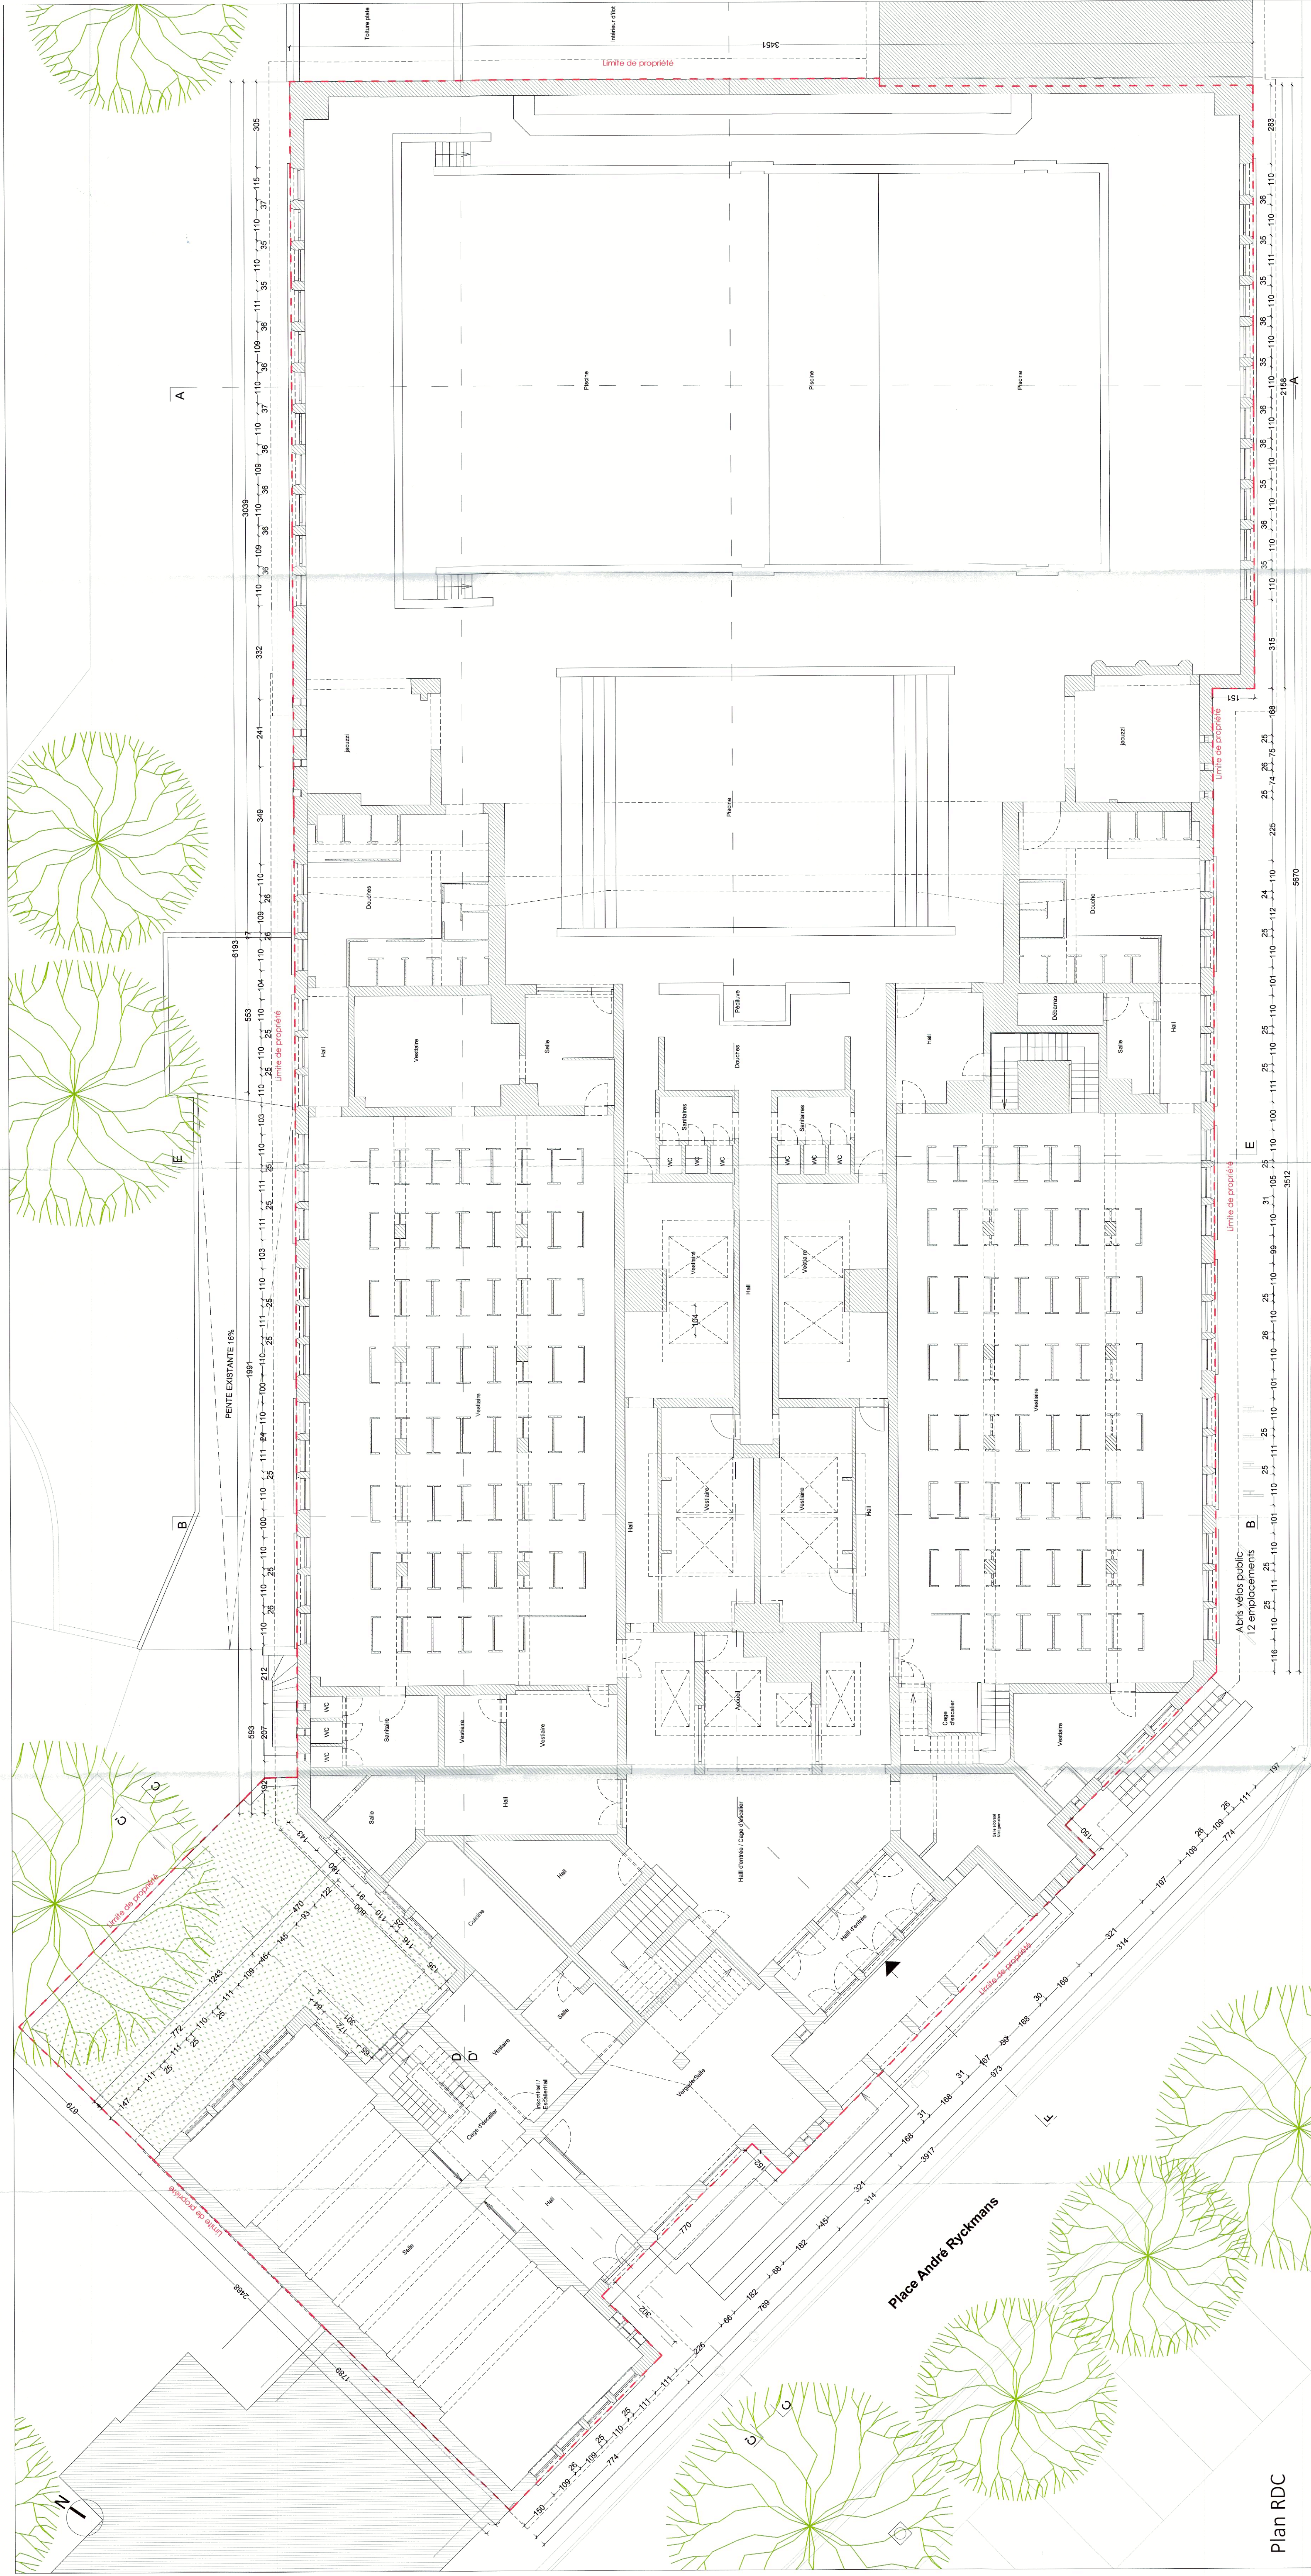


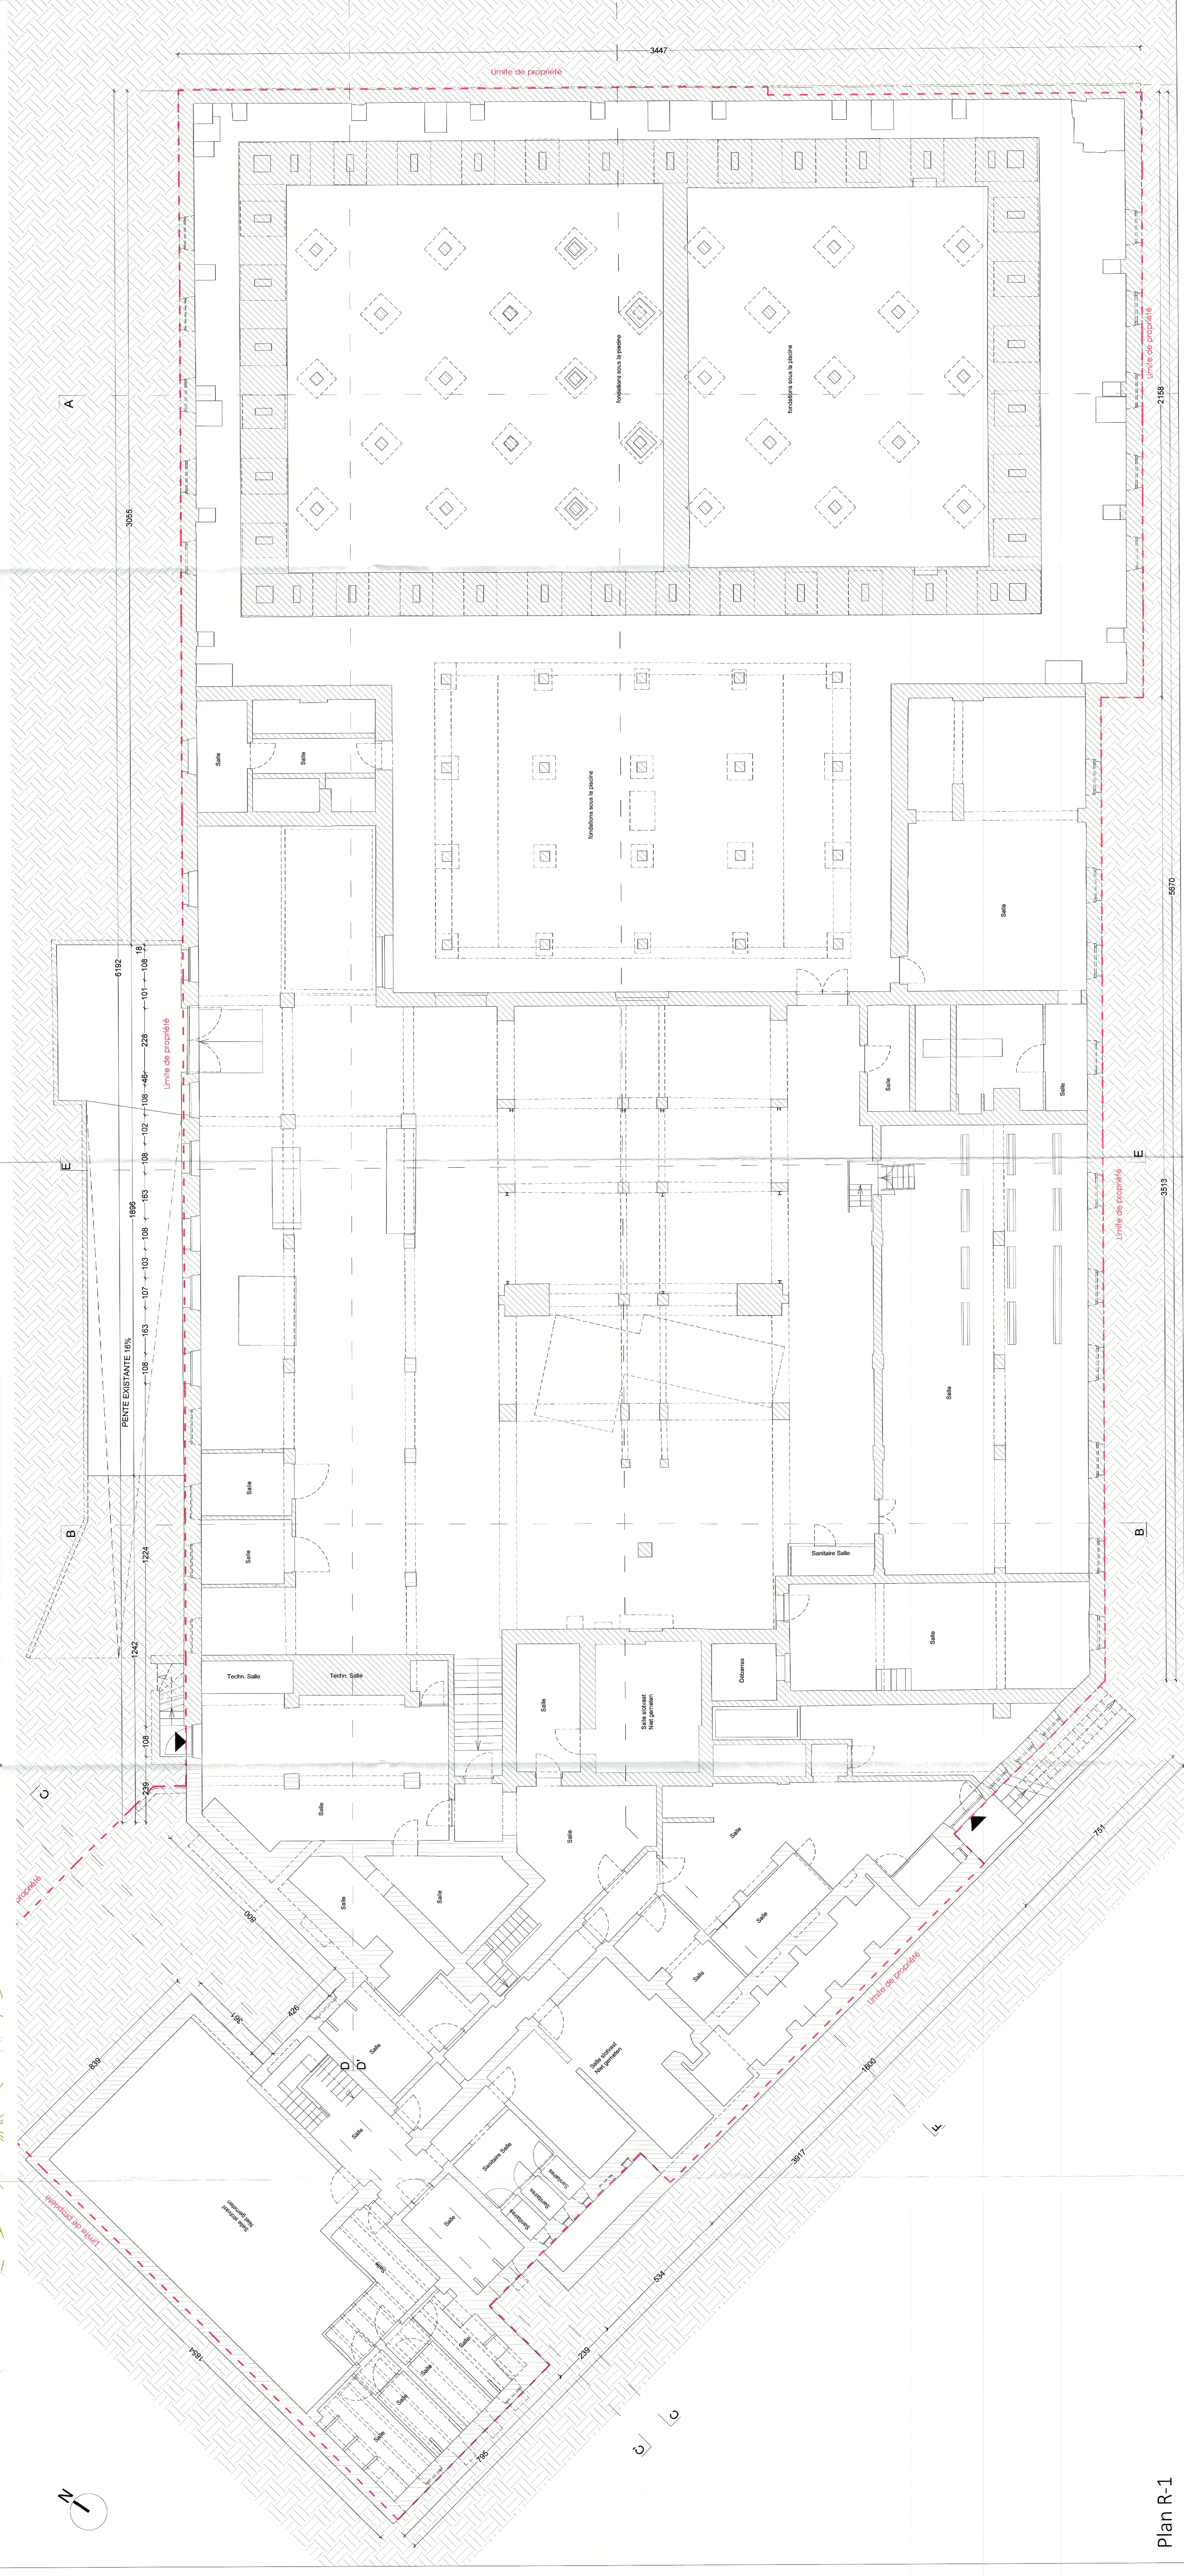



Légende

- Structure hachures
- Structure existante
- Demolition
- Structure projetée bloc
- Isolation
- Cloisons
- Doublage acoustique
- Ardoises
- Dalles sur plots
- Dalles sur plots adaptées PMR
- Zone végétalisée
- Arbre à haute lige
- Extincteur Sec à poudre
- Système de sprinklage
- Croix rouge

NAMUR RYCKMANS
PU
Place André Ryckmans n° 18 & 18B Namur 5000
la transformation et la reconversion d'une ancienne piscine (R+2+toiture) en
logements mixtes (52 unités), en kots (75 unités) et en apparts-hôtel (50 chambres).

ARCHITECTURE	CLIENT	FEB - ITS
<p>AARH</p> <p>Rue Dujeinon, 55 1000 BRUXELLES</p> <p>Tel : +32 2 512 10 15 84 info@aarh.be www.aarh.be</p> 	<p>Brooks & Leureux Vastgoed SA</p> <p>Chaussée de la Hulpe, 117-6 WATERMAEL-BOITSFORT 1170</p> <p>Tel : +32 471 85 22 66 info@unibrics.be</p> 	<p>Deceff Nicolas</p> <p>Av. Georges Lemaitre 588 6947 GOSSELIES</p> <p>Tel : +32 681 96 44 80 nicolas.deceff@aef2.group.be</p>

[illegible]

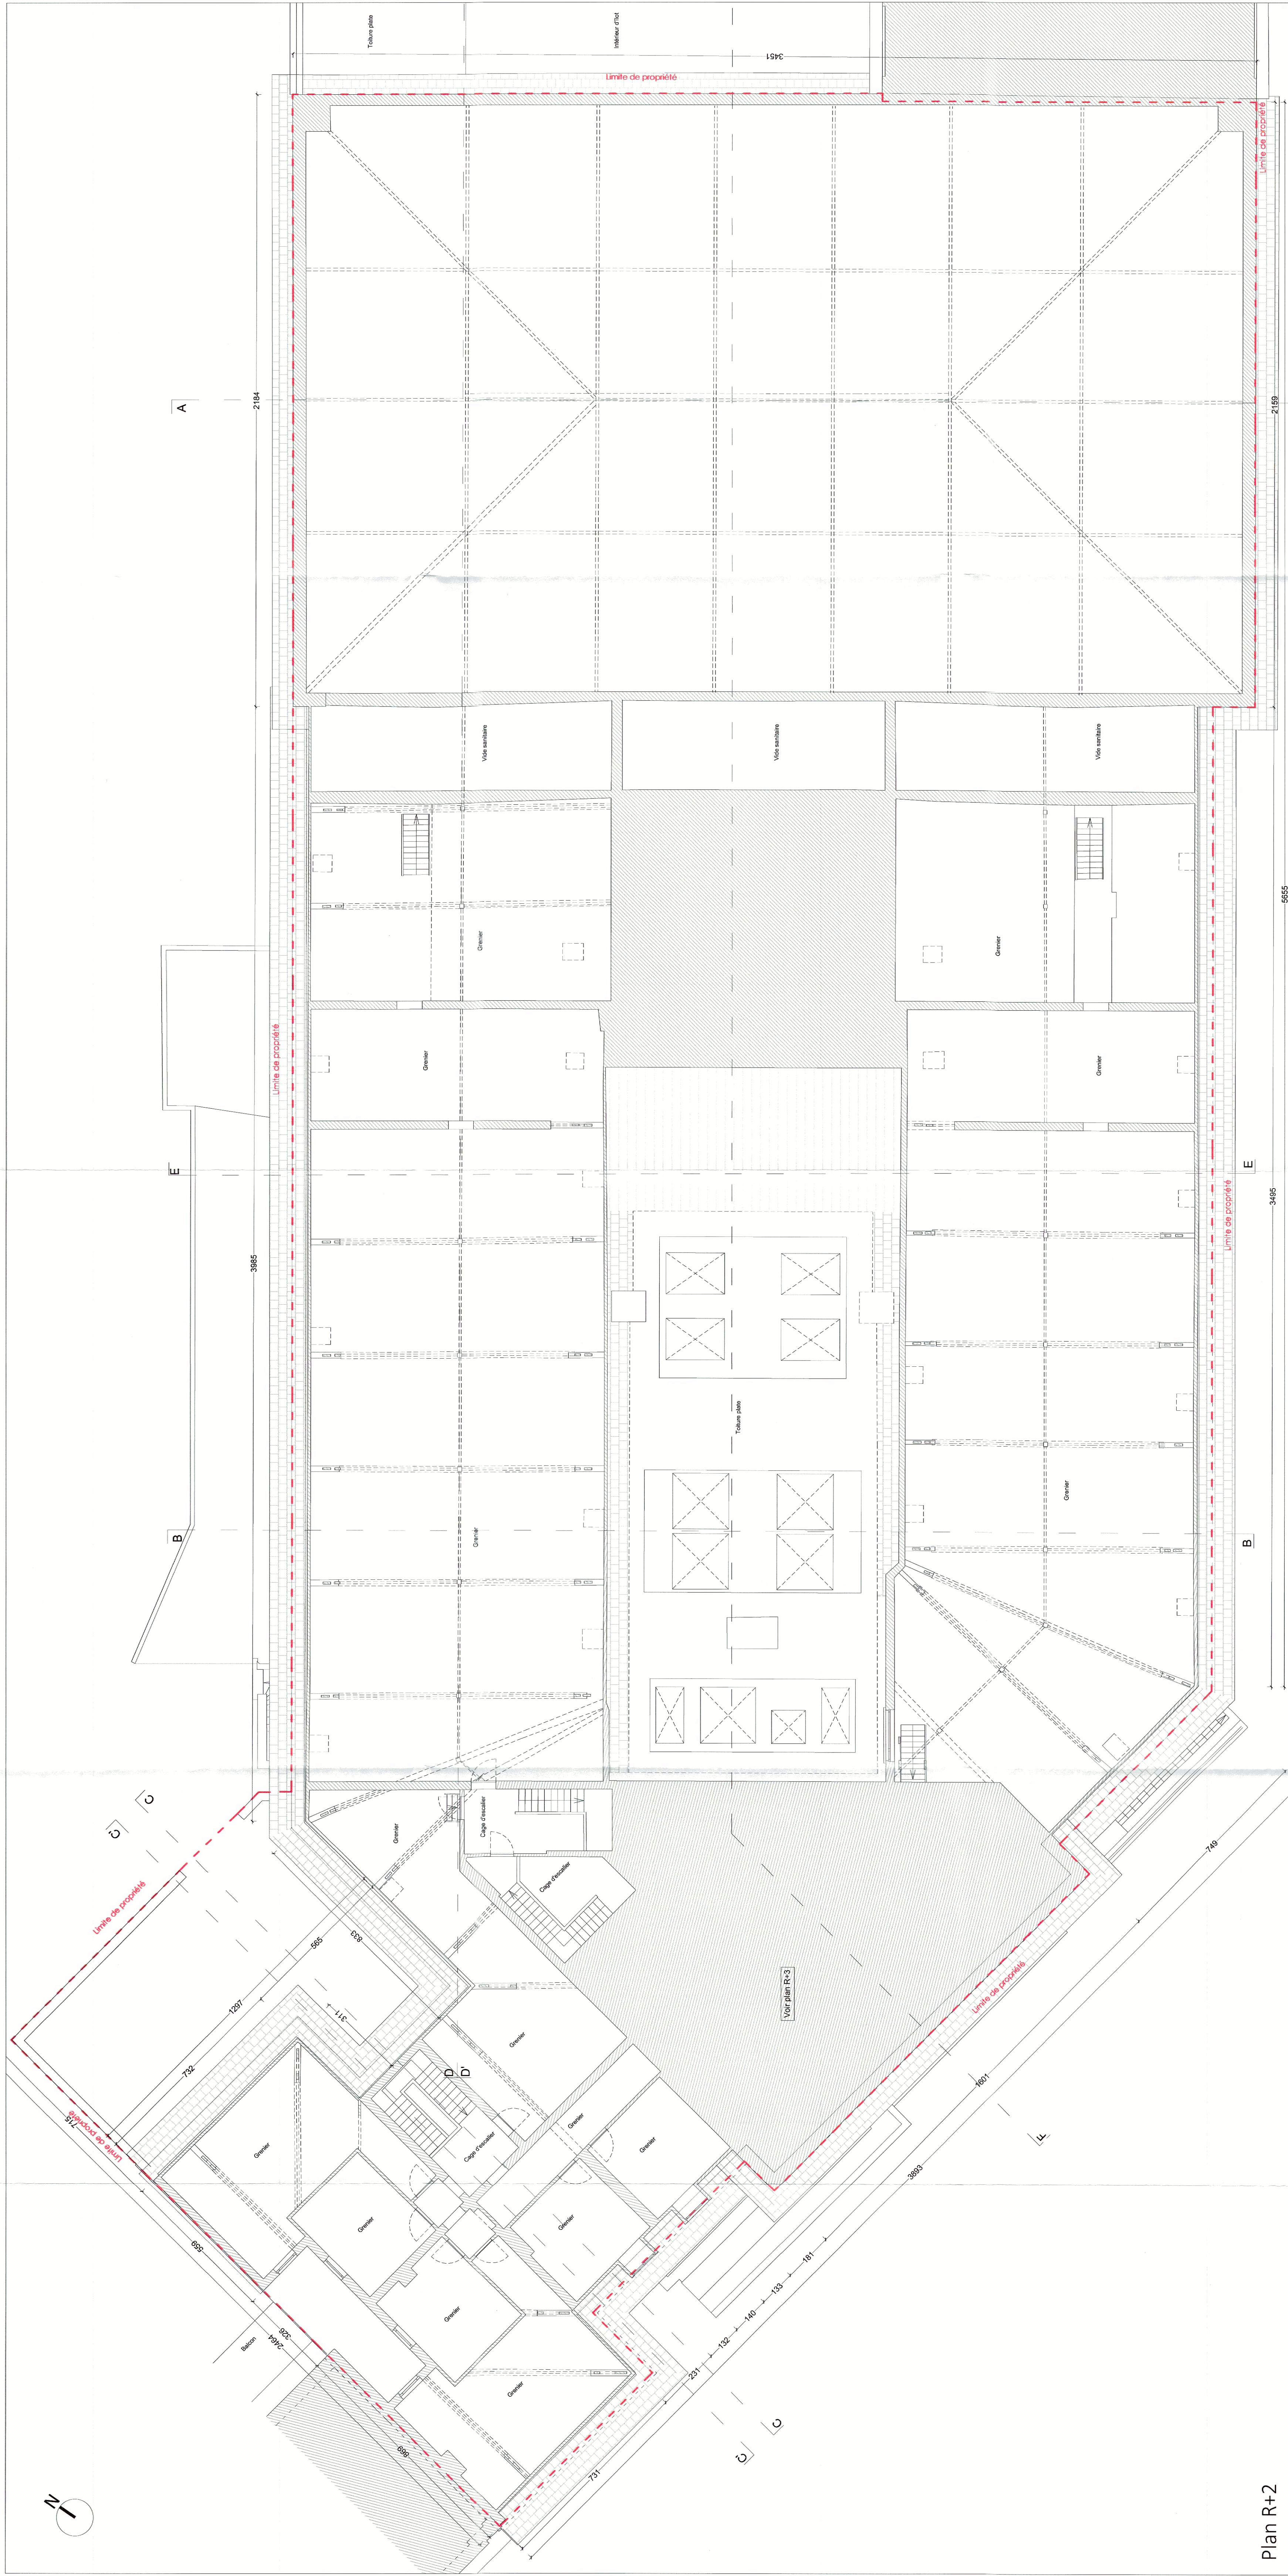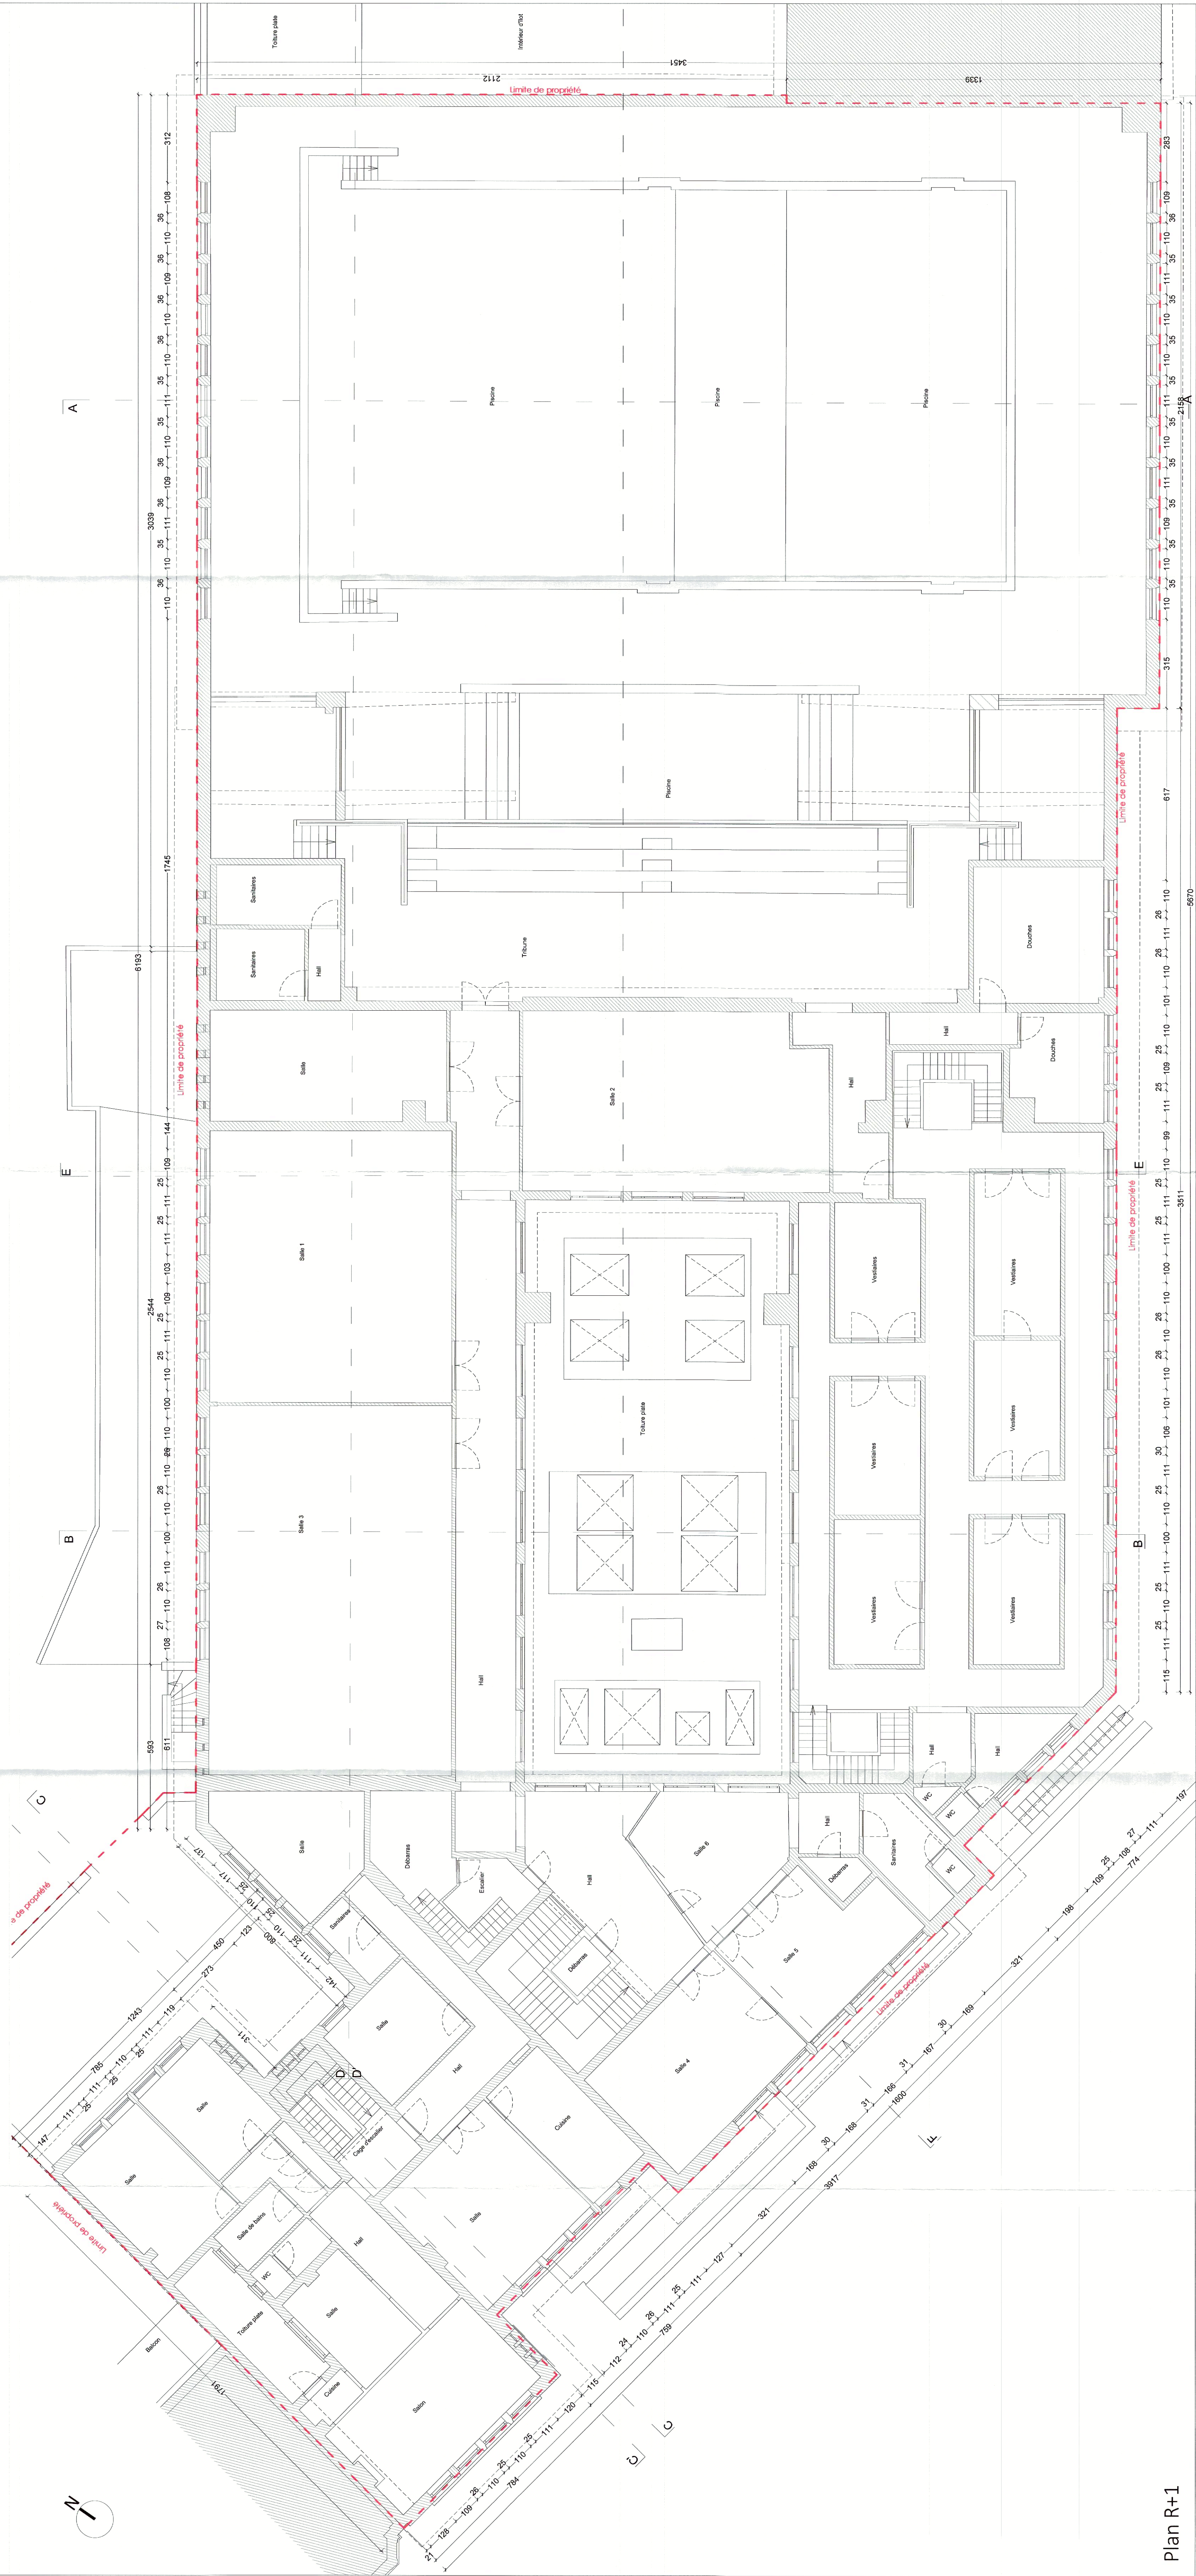

The diagram illustrates a building facade with the following components and their corresponding symbols from the legend:

- Structure existante** (Existing Structure): Represented by a solid blue rectangle.
- Démolition** (Demolition): Represented by a red rectangle with diagonal lines.
- Structure projetée bloc** (Projected Block Structure): Represented by a blue rectangle with diagonal lines.
- Isolation** (Insulation): Represented by a light blue rectangle with horizontal lines.
- Cloisons** (Partitions): Represented by a solid blue rectangle.
- Double glage acoustique** (Acoustic Double Glazing): Represented by a blue rectangle with a wavy pattern.
- Ardoises** (Slates): Represented by a grey rectangle with a grid pattern.
- Dalles sur plots** (Slabs on Dimples): Represented by a light blue rectangle with a grid pattern.
- Dalles sur plots adaptées PMR** (Adapted Slabs on Dimples for PMR): Represented by a light blue rectangle with a grid pattern.
- Zone végétalisée** (Vegetated Zone): Represented by a green rectangle with a grid pattern.
- Arbre à haute tige** (High Stem Tree): Represented by a green circle with a cross inside.
- Extincteur fixe à poudre** (Fixed Powder Extinguisher): Represented by a red rectangle with a cross inside.
- Système de sprinklage** (Sprinkler System): Represented by a red rectangle with a cross inside.
- Porte RF 12 h** (12h Fire Resistant Door): Represented by a red circle with a cross inside.
- Porte RF 12 h sollicitée** (12h Fire Resistant Door under Stress): Represented by a red circle with a cross inside.

NAMUR RYCKMANS
PU
Place André Ryckmans n° 18 & 18B, Namur 5000
la transformation et la reconversion d'une ancienne piscine (R+2-tolture), en
logements mixtes (2 unités), en kots (75 unités) et en apparts-hotel (30 chambres).

ARCHITECTURE	CLIENT	FEB - TS
<p>A&FHI Rue Du Prince, 65 1000 BRUXELLES</p> <p>Tel : +32 2 419 10 15 64 info@aafhi.be www.aafhi.be</p> 	<p>Bric's & Lingerie Vastgoed SA Chaussée de la Hulst 172-5 WATERMAELBOITSFORT 1170</p> <p>Tel : +32 471 62 25 66 info@unibrics.be</p> 	<p>Désert Nicolas Ave. Georges Lemaitre 58B 6941 GOSSELIES</p> <p>Tel : +39 061 68 44 60 nicolas.desert@un2-group.be</p> 

[illegible]

